


DOOR FRAMING SCHEDULE			
DOOR TYPE	WIDTH	HEIGHT	FLOOR BUILD-UP
EXTERIOR DOORS	CALL-OUT +2"	CALL-OUT +3"	7/16" OSB
GARAGE FIRE DOORS	CALL-OUT +2"	CALL-OUT +3-1/2"	7/16" OSB
INTERIOR SINGLE DOORS	CALL-OUT +2"	CALL-OUT +3"	NONE
INT. DBL BALL-CATCH DOORS	CALL-OUT +2"	CALL-OUT +3"	NONE
INT. DBL BI-PASS DOORS	CALL-OUT +1"	CALL-OUT +3"	NONE
CASED OPENINGS	CALL-OUT +2"	CALL-OUT +3"	NONE
SINGLE 6'-8" POCKET DOORS	DBL. CALL-OUT +2"	85"	NONE
SINGLE 8'-0" POCKET DOORS	DBL. CALL-OUT +2"	101"	NONE
DOUBLE 6'-8" POCKET DOORS	DBL. CALL-OUT +2"	85"	NONE
DOUBLE 8'-0" POCKET DOORS	DBL. CALL-OUT +2"	101"	NONE
SINGLE BARN DOOR	CALL-OUT +0"	CALL-OUT +0"	NONE
DOUBLE BARN DOOR	CALL-OUT +0"	CALL-OUT +0"	NONE

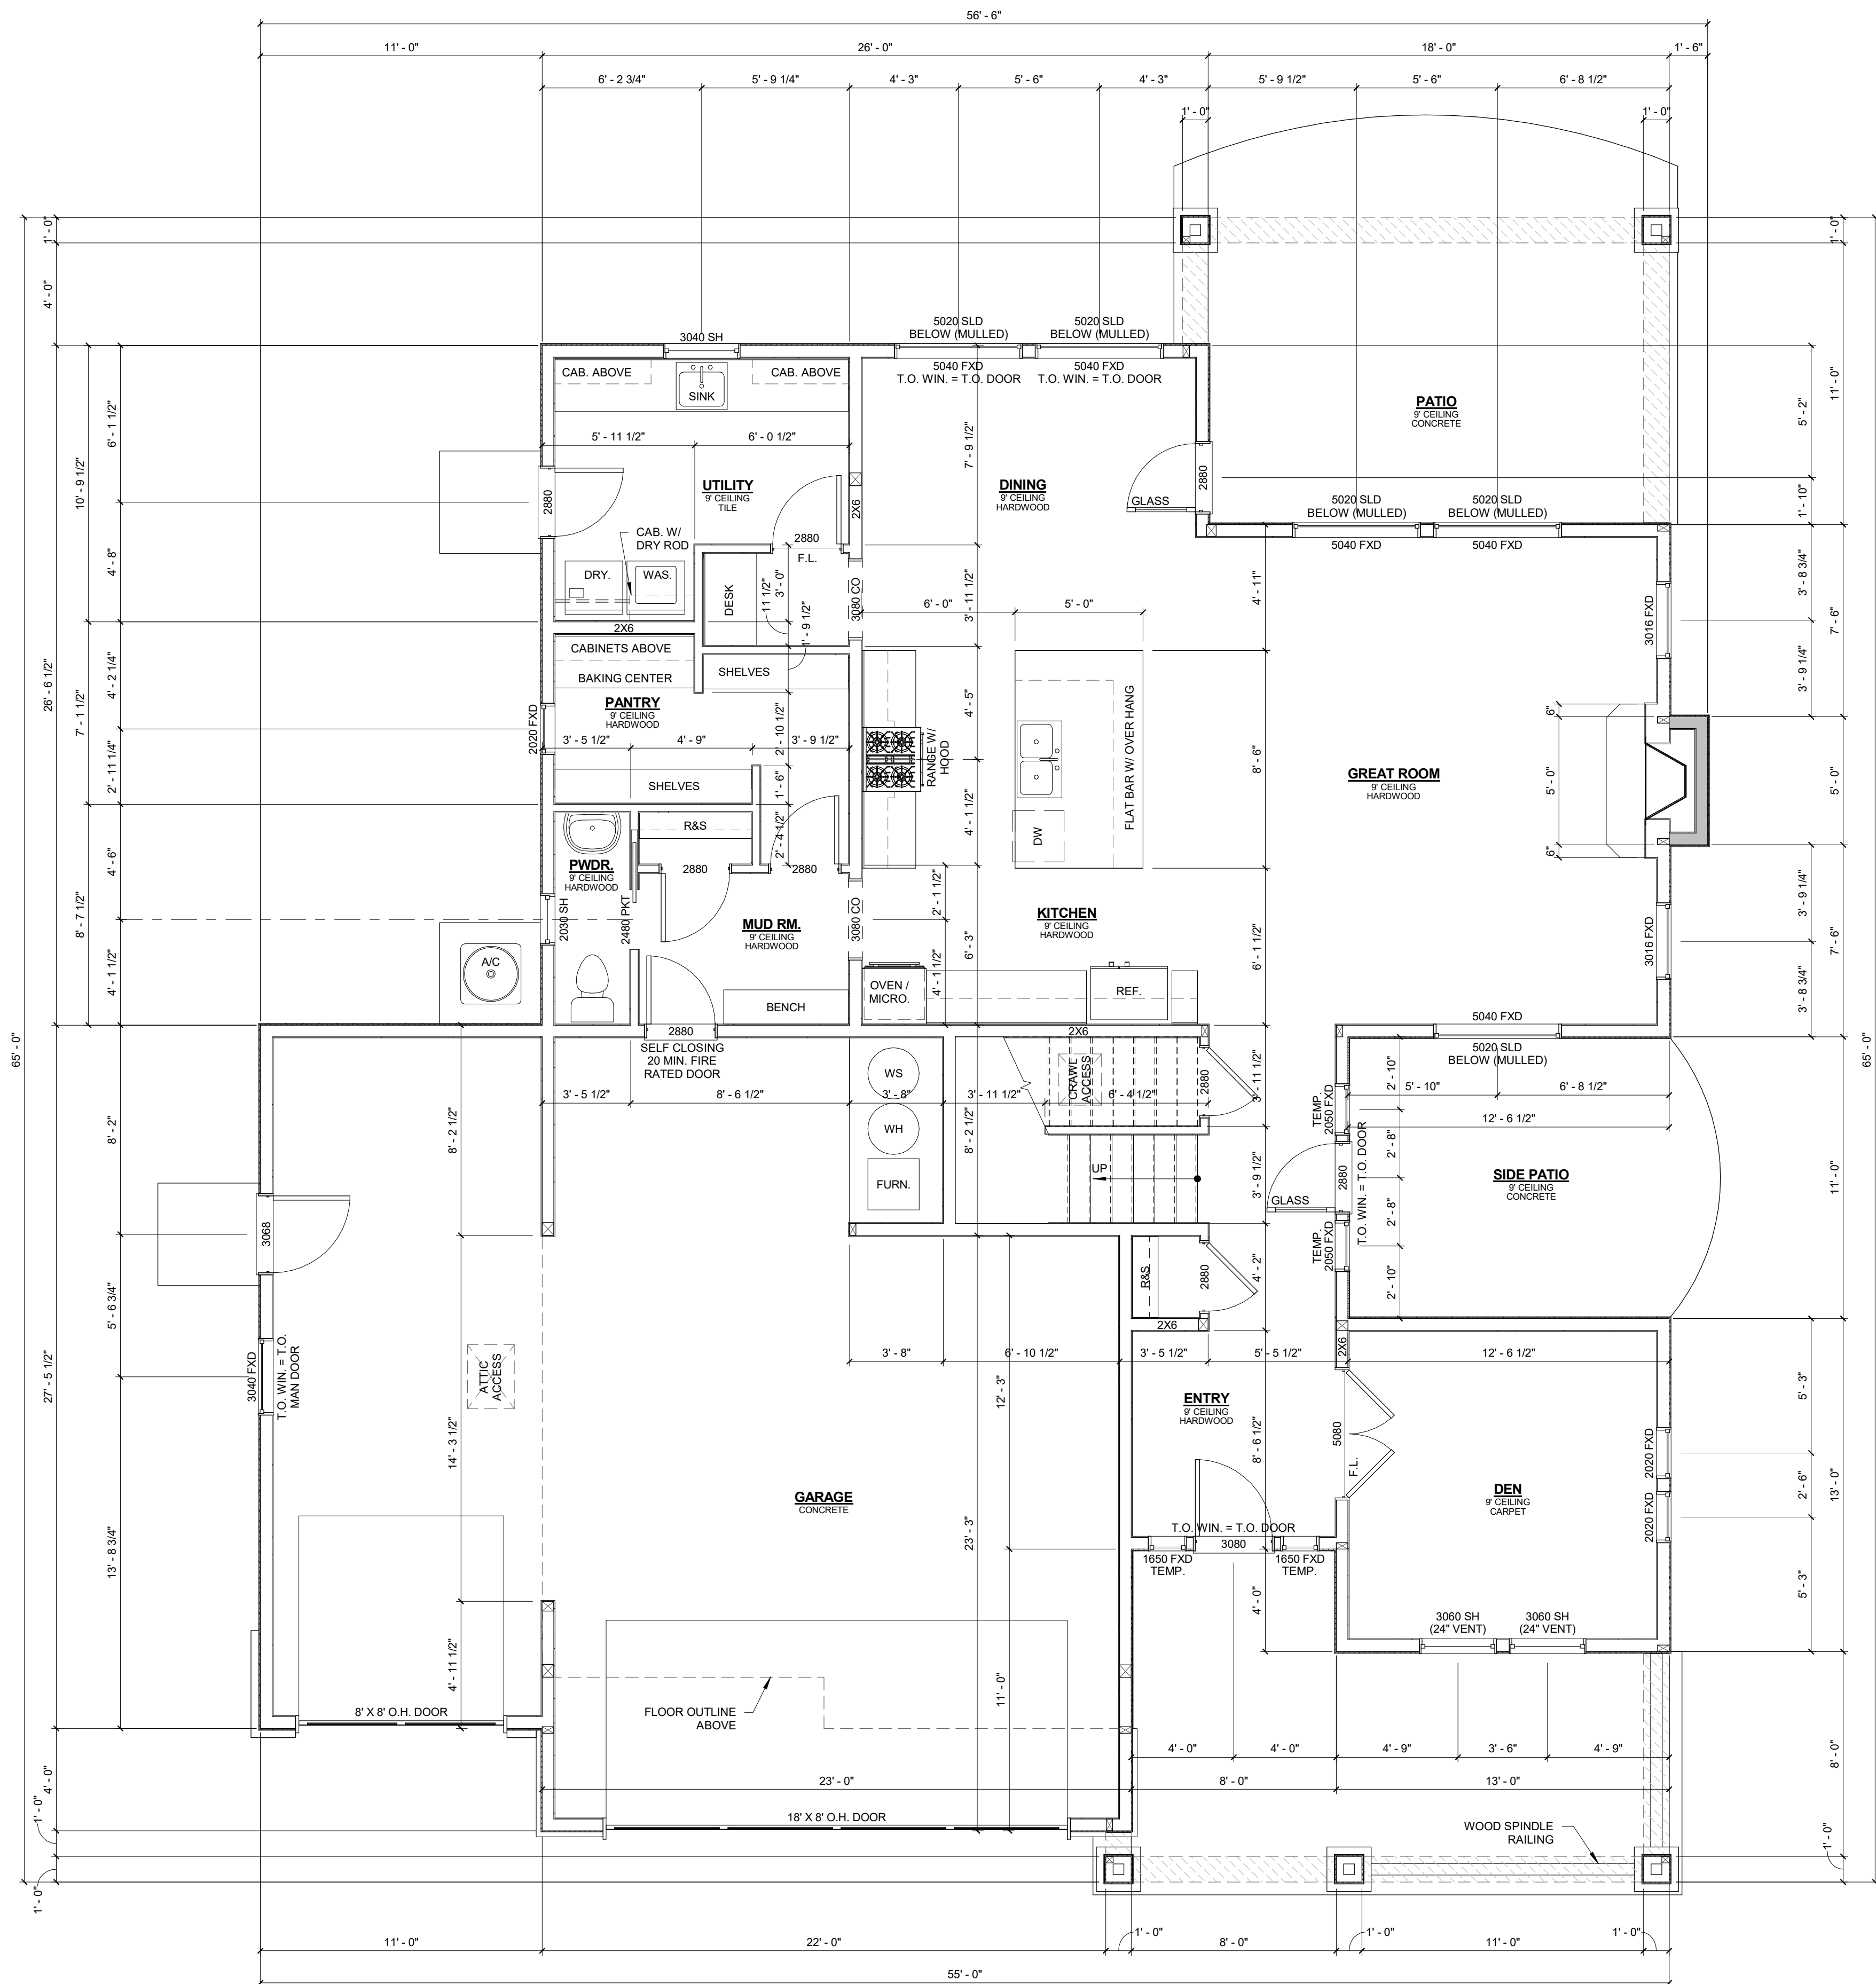

1 FLOOR PLAN - MAIN LEVEL
1/4" = 1'-0"


- NOTES:**
- ALL EXTERIOR WALLS 2X DF No. 2 STUDS AT 24" O.C. U.N.O.
 - ALL INTERIOR WALLS 2X DF No. 2 STUDS AT 16" O.C. U.N.O.
 - ALL WINDOWS NOT DIMENSIONED SHALL BE CENTERED WITHIN THE ROOM.
 - ALL T.O. WINDOWS = 6' 9-1/2" ABOVE SUBFLOOR UNLESS NOTED OTHERWISE ON FRAMING PLAN.

UPPER LEVEL PLATE HEIGHTS

- T.O.P. = 8'-1 1/8" ABOVE UPPER LEVEL SUBFLOOR
- BALLOON FRAME WALL TO BTM. CHORD OF SCISSOR TRUSS

DOOR FRAMING SCHEDULE

DOOR TYPE	WIDTH	HEIGHT	FLOOR BUILD-UP
EXTERIOR DOORS	CALL-OUT +2"	CALL-OUT +3"	7/16" OSB
GARAGE FIRE DOORS	CALL-OUT +2"	CALL-OUT +3-1/2"	7/16" OSB
INTERIOR SINGLE DOORS	CALL-OUT +2"	CALL-OUT +3"	NONE
INT. DBL BALL-CATCH DOORS	CALL-OUT +2"	CALL-OUT +3"	NONE
INT. DBL BI-PASS DOORS	CALL-OUT +1"	CALL-OUT +3"	NONE
CASED OPENINGS	CALL-OUT +2"	CALL-OUT +3"	NONE
SINGLE 6'-8" POCKET DOORS	DBL. CALL-OUT +2"	85"	NONE
SINGLE 8'-0" POCKET DOORS	DBL. CALL-OUT +2"	101"	NONE
DOUBLE 6'-8" POCKET DOORS	DBL. CALL-OUT +2"	85"	NONE
DOUBLE 8'-0" POCKET DOORS	DBL. CALL-OUT +2"	101"	NONE
SINGLE BARN DOOR	CALL-OUT +0"	CALL-OUT +0"	NONE
DOUBLE BARN DOOR	CALL-OUT +0"	CALL-OUT +0"	NONE

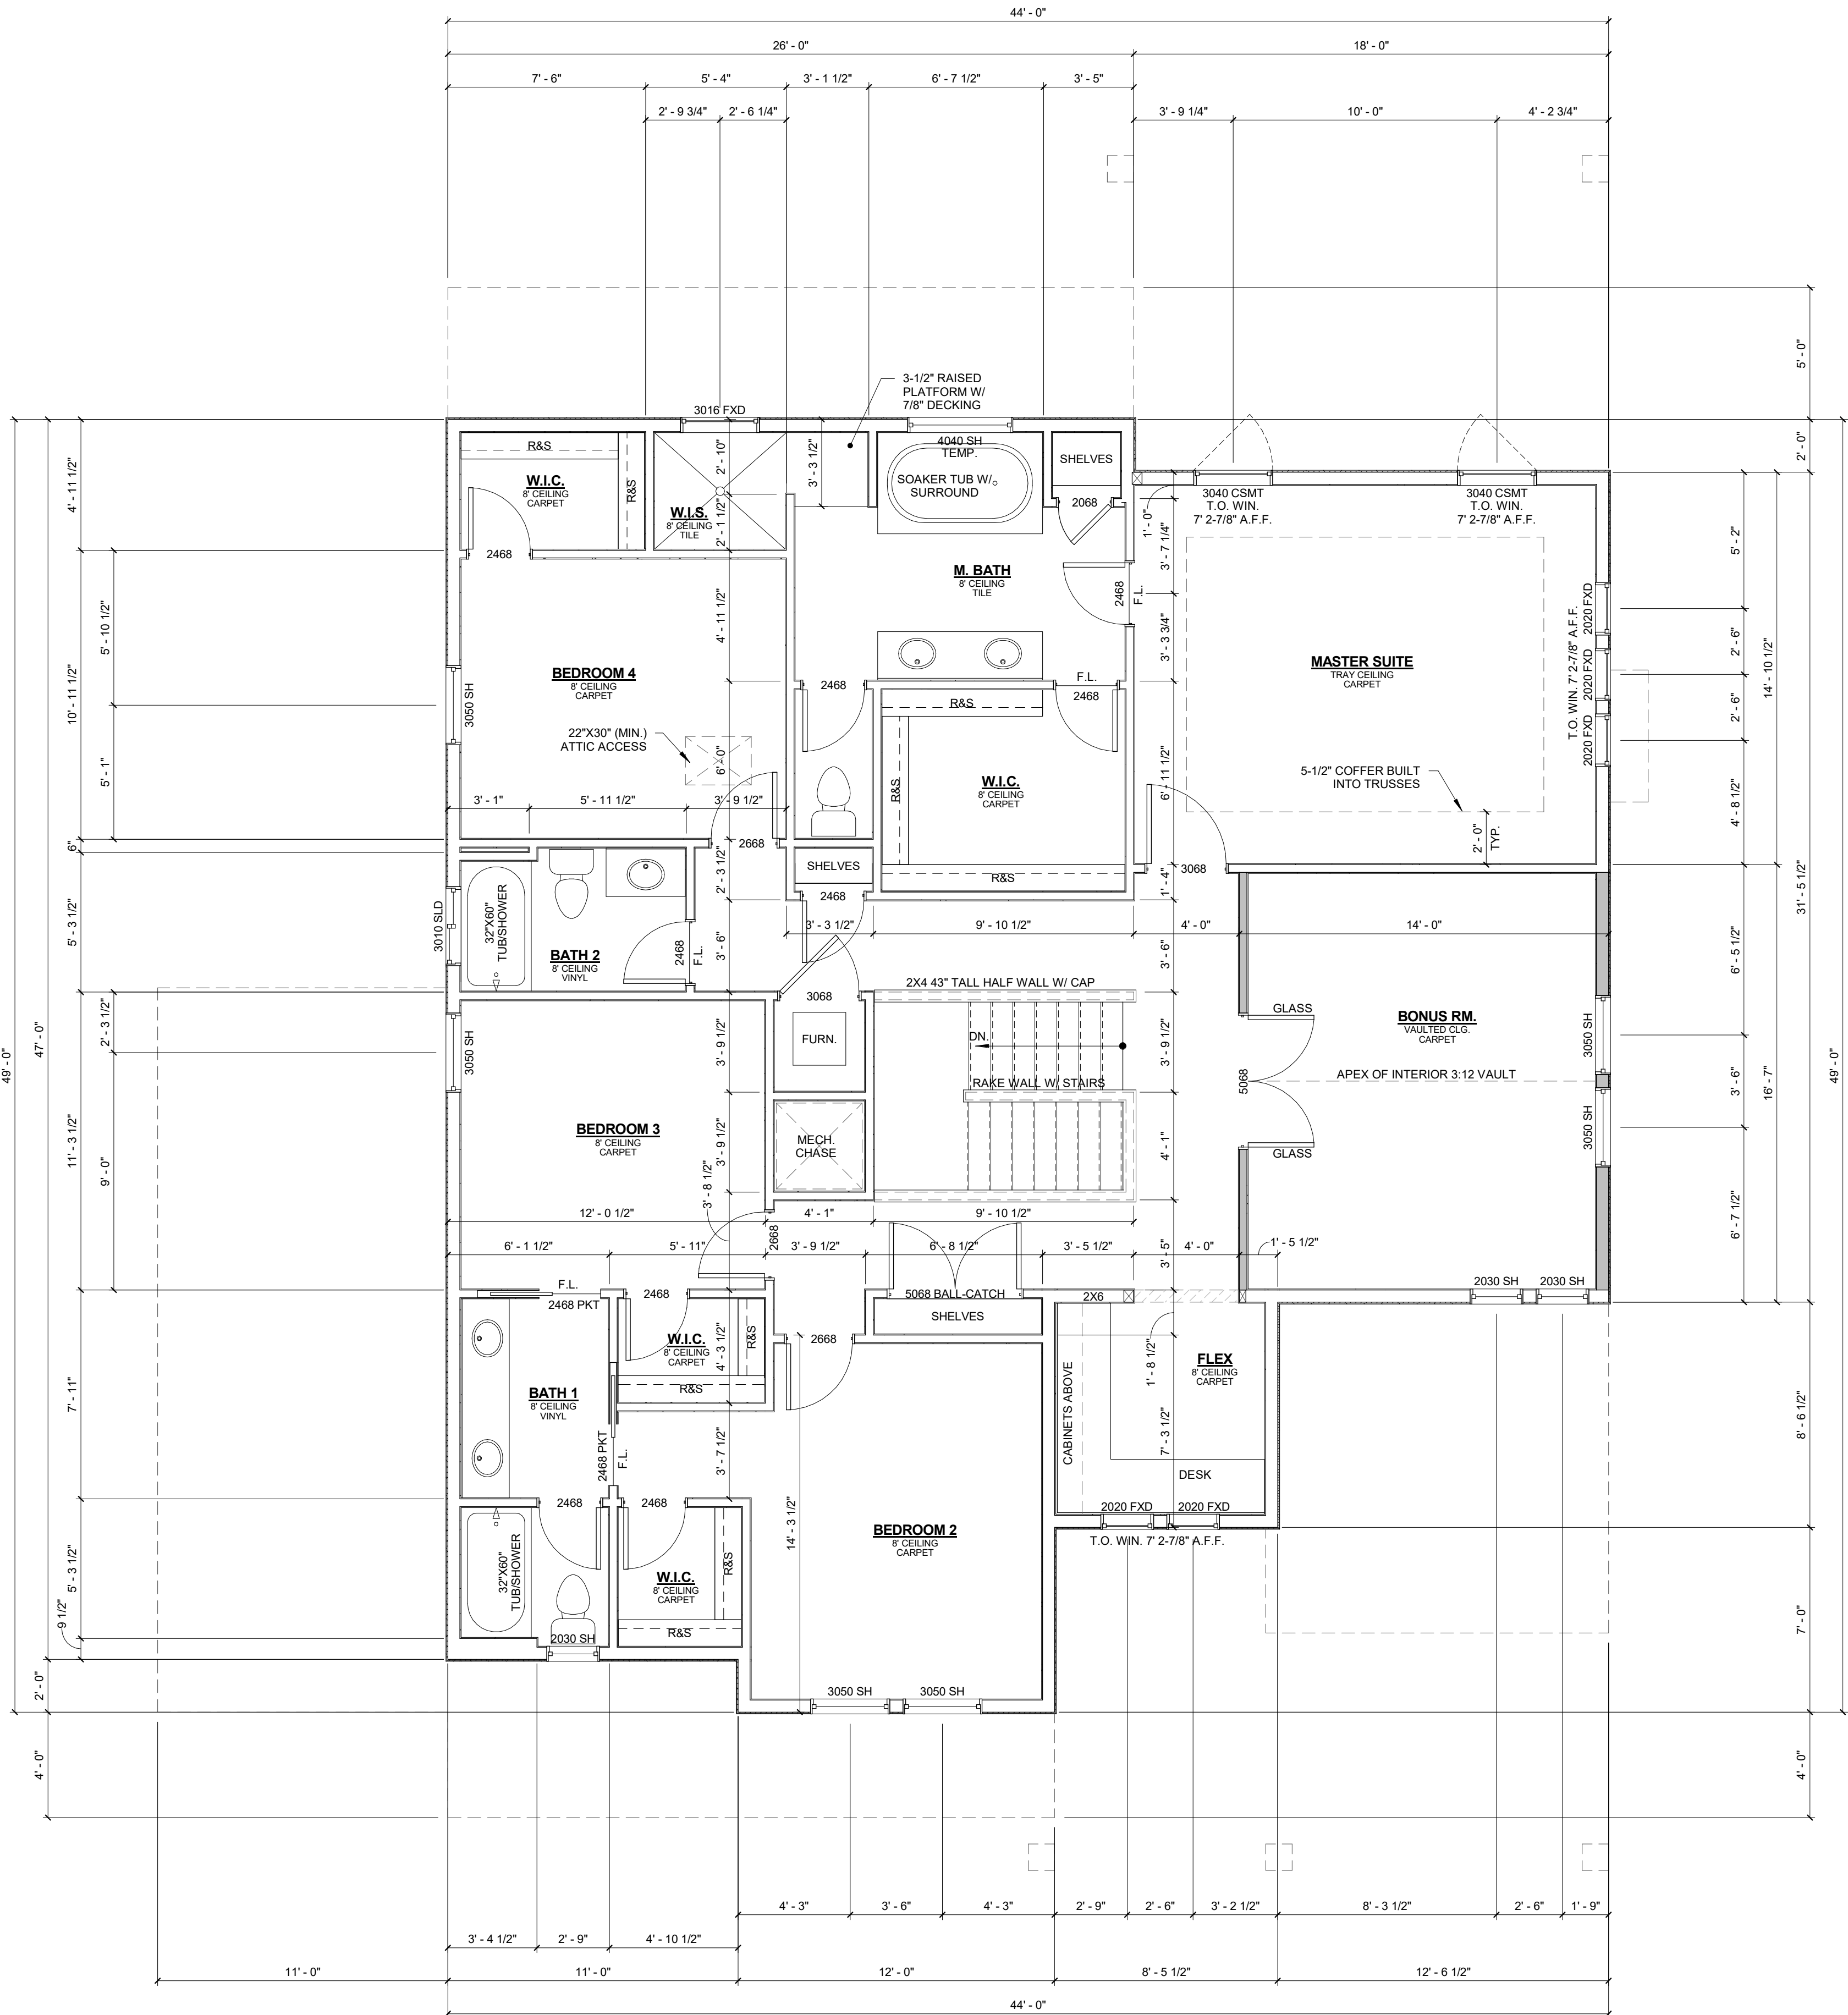



1

FLOOR PLAN - SECOND LEVEL
1/4" = 1'-0"

DENVER		
MAIN LEVEL	1458 S.F.	
UPPER LEVEL	1768 S.F.	
TOTAL	3226 S.F.	
GARAGE	953 S.F.	
EXT. COV.	577 S.F.	

LOT 11 BLOCK 5
CARTWRIGHT SUB.

ALL WORK TO BE PERFORMED BY LICENSED CONTRACTORS CONSISTENT WITH THE BEST PRACTICES OF TRADE INVOLVED. CONTRACTOR TO VERIFY ALL DIMENSIONS AND CONDITIONS BEFORE STARTING CONSTRUCTION. ALL PLANS, DRAWINGS, AND DESIGNS ARE THE PROPERTY OF BOISE BUILDING CO. AND SHALL NOT BE REPRODUCED OR COPIED WITHOUT WRITTEN CONSENT OF BOISE BUILDING CO.

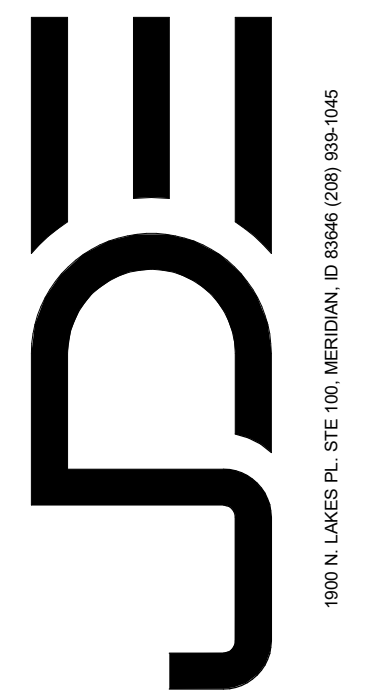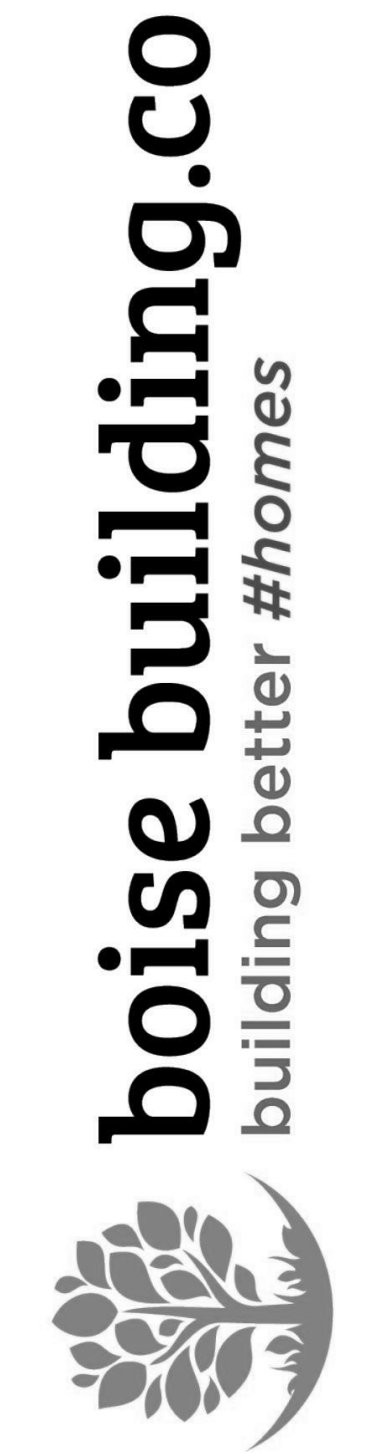

SCALE: 1/4" = 1'-0"

JDE JOB #: 160541

PLOT DATE:
8/11/2016 1:53:10 PM

UPPER LEVEL FLOOR PLAN

2.1